**Name of work : Improvements of roads and drains at Kempegowdanagara Road and Surroundind areas in ward no. 13 (Doddabommasandra)**

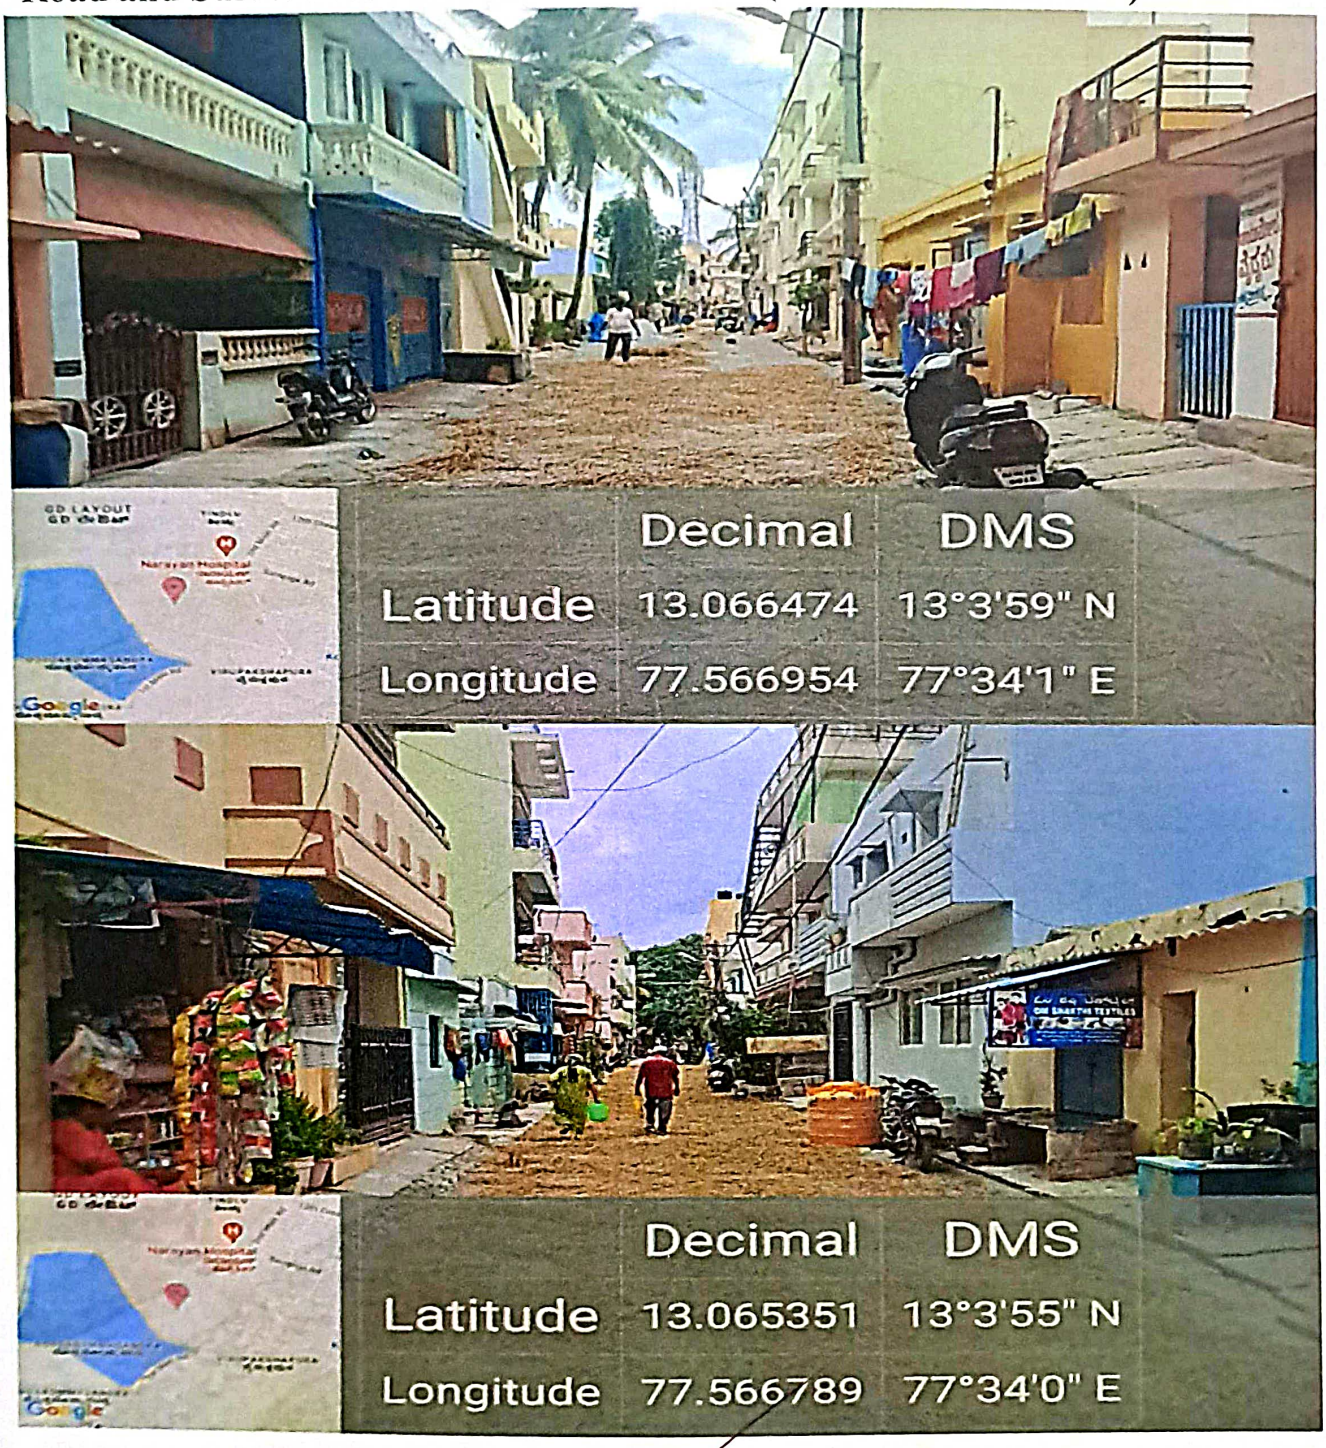


Assistant Executive Engineer
Vidyaranyapura Sub Division
B.B.M.P, Bangalore - 97

**Name of work : Improvements of roads and drains at Kempegowdanagara Road and Surroundind areas in ward no. 13 (Doddabommasandra)**

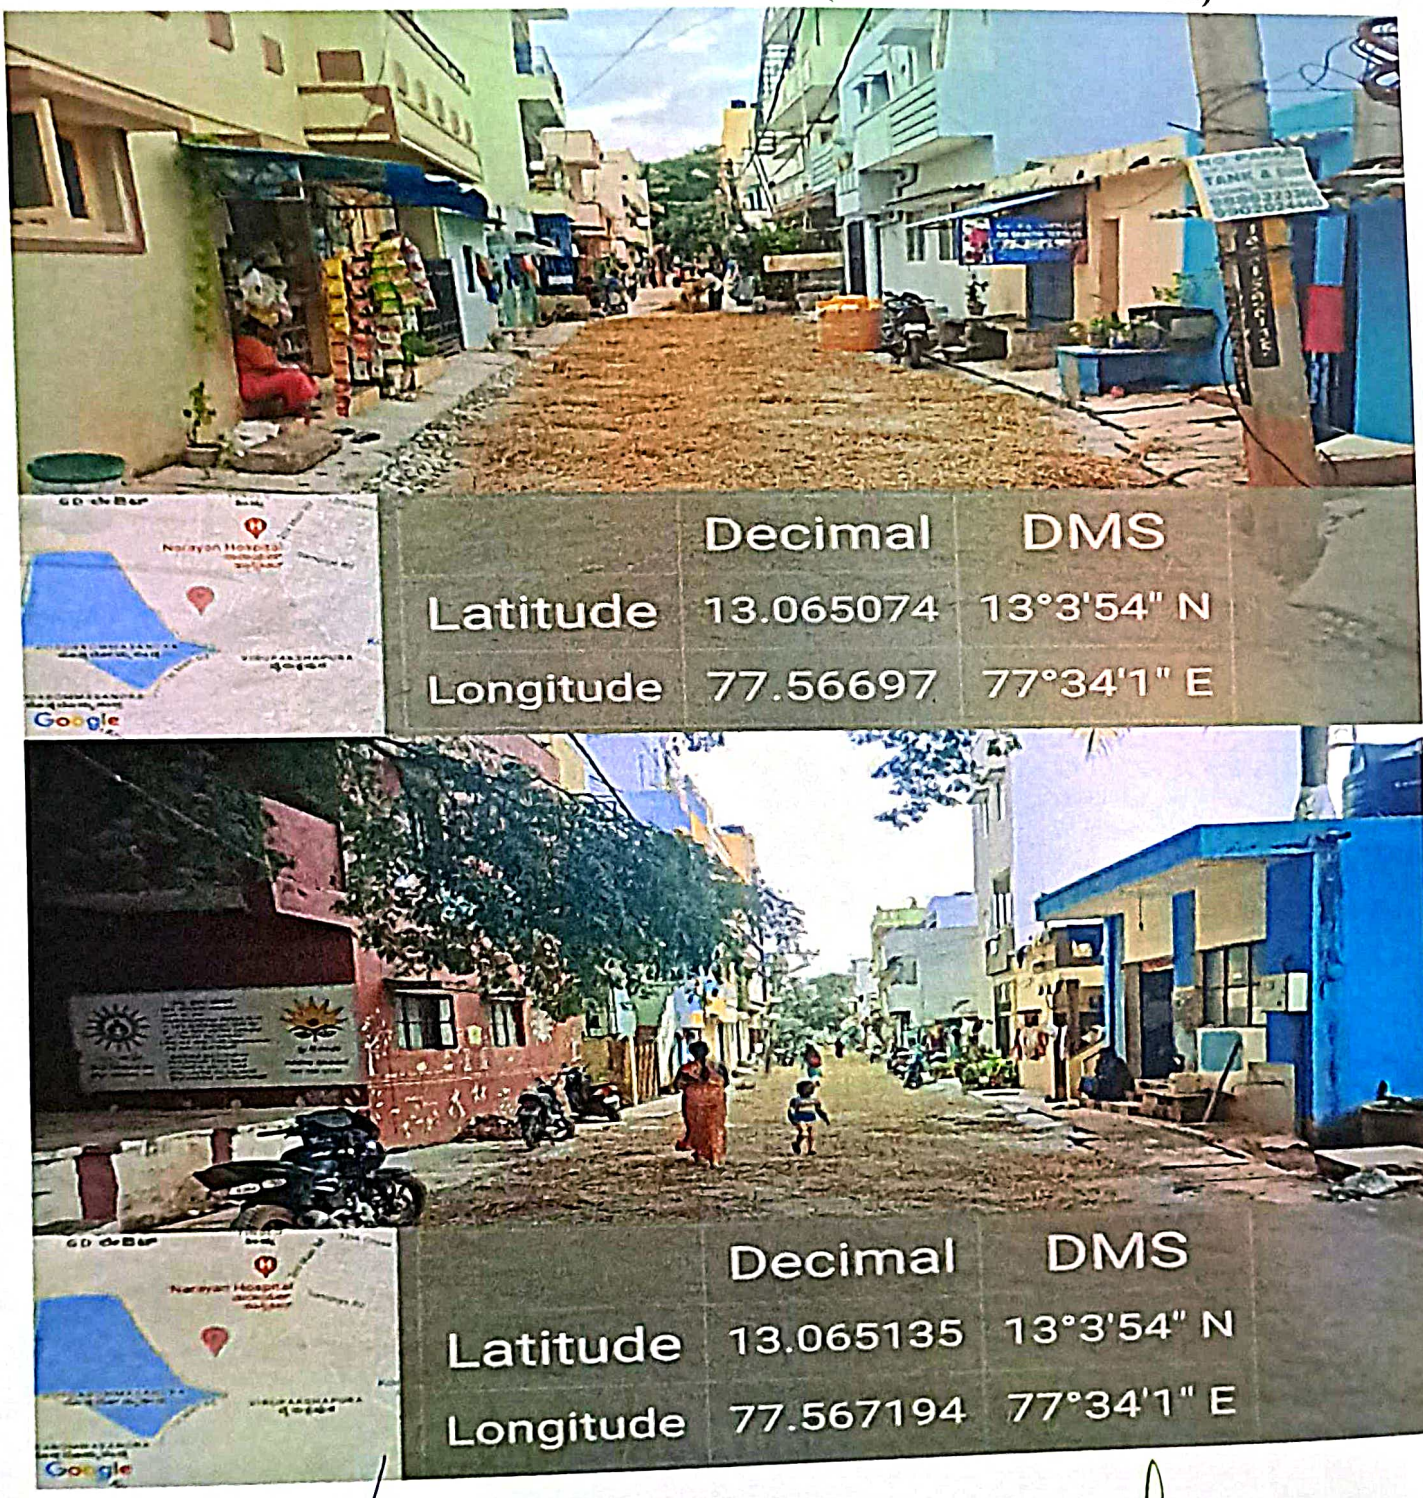


Assistant Executive Engineer
Vidyaranyapura Sub Division
B.B.M.P, Bangalore - 97

Name of work : Improvements of roads and drains at Kempegowdanagara Road and Surroundind areas in ward no. 13 (Doddabommasandra)

| | Decimal | DMS |
|---|---|---|
| Latitude | 13.067026 | 13°4'1" N |
| Longitude | 77.567944 | 77°34'4" E |

| | Decimal | DMS |
|---|---|---|
| Latitude | 13.067258 | 13°4'2" N |
| Longitude | 77.567387 | 77°34'2" E |

Assistant Executive Engineer
Vidyaranyapura Sub Division
B.B.M.P, Bangalore - 97